PERSPECTIVE

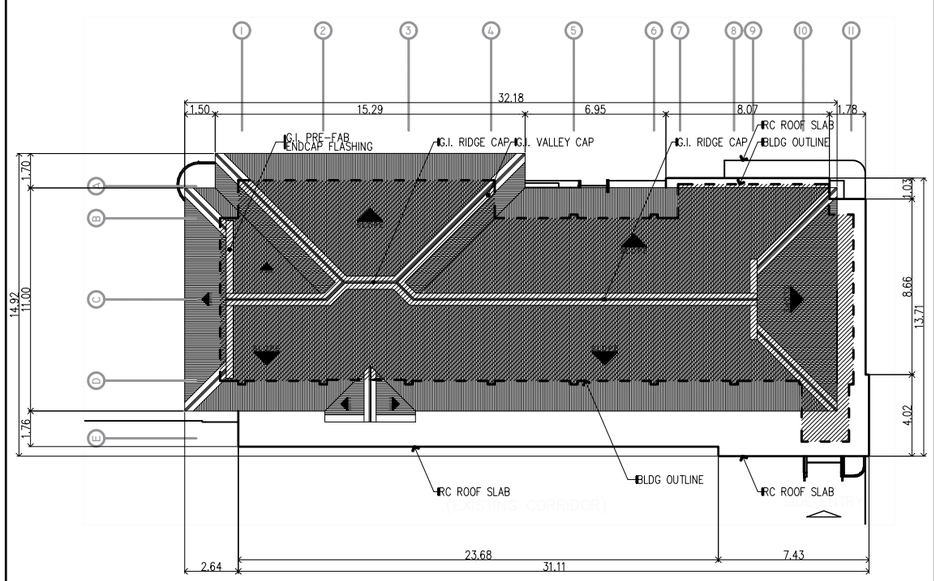

SITE DEVELOPMENT PLAN

SCALE 1: 400M

LOCATION MAP

SCALE 1: 125M

TABLE OF CONTENTS

ARCHITECTURAL

PERSPECTIVE
SITE DEVELOPMENT PLAN
VICINITY MAP

GROUND FLOOR PLAN
SECOND FLOOR PLAN
ROOF DECK FLOOR PLAN

FRONT ELEVATION
RIGHT-SIDE ELEVATION
REAR ELEVATION
LEFT-SIDE ELEVATION

GF REFLECTED CEILING PLAN
SF REFLECTED CEILING PLAN
RD FLOOR REFLECTED CEILING PLAN

ROOF PLAN
BLOW-UP PLAN OF STAIRWELL
SECTION ELEV OF STAIRWELL
BLOW-UP OF STAIR NOSING

STRUCTURAL

FOUNDATION PLAN
SECOND FLOOR BEAM PLAN
ROOF DECK FLOOR BEAM PLAN

PENT ROOF FRAMING PLAN
DET OF STRUCTURAL ELEVATION
SECTION OF TYPICAL RC SLAB
DETAIL OF RC SLAB

SCHED OF COLS & FOOTINGS
DETAIL OF RC COLUMNS
TYPICAL DETAIL OF RC BEAM
DETAIL OF MASONRY WALL FTNG

ELECTRICAL

GROUND FLR. L.O. LAYOUT
SECOND FLR. L.O. LAYOUT
ROOF DECK FLR. L.O. LAYOUT

GROUND FLR. POWER LAYOUT
SECOND FLR. POWER LAYOUT
ROOF DECK FLR. POWER LAYOUT

POWER RISER DIAGRAM
SCHEDULE OF LOADS
LPP1 DIAGRAM
LPP2 DIAGRAM
LEGENDS
SAMPLE COMPUTATION
GENERAL NOTES

ELECTRONIC

EL - 1
GROUND FLR. CCTV PLAN
SECOND FLR. CCTV PLAN
ROOF DECK FLR. CCTV PLAN
CCTV RISER DIAGRAM
LEGENDS
SUMMARY NOTES

PLUMBING

GROUND FLR. WASTE LINE LAYOUT
SECOND FLR. WASTE LINE LAYOUT
ROOF DECK FLR. WASTE LINE LAYOUT

BLOW-UP PLAN OF MASTER'S T&B
DETAIL OF SEPTIC TANK
INDEXES 1 & 2
LEGEND
ISOMETRICS
DETAIL OF CATCH BASIN
GENERAL NOTES

REPUBLIC OF THE PHILIPPINES
DEPARTMENT OF PUBLIC WORKS & HIGHWAYS
OFFICE OF THE BUILDING OFFICIAL
CITY OF BAYBAY
LEYTE

5TH / BAYBAY
DISTRICT / CITY / MUNICIPALITY

LAND USE AND ZONING
APPROVED DATE

LINE AND GRADE
APPROVED DATE

ARCHITECTURAL
APPROVED DATE

SANITARY
APPROVED DATE

STRUCTURAL
APPROVED DATE

MECHANICAL
APPROVED DATE

ELECTRICAL
APPROVED DATE

FIRE DEPARTMENT
APPROVED DATE

VISAYAS STATE UNIVERSITY

TIN : 930-953-275	Design & Seal	Project Title :	Checked by :	Noted by :	Approved by :	SHEET CONTENTS:	Designed by : ELVON
PRC : 0018370		"PROPOSED" (PHASE-02) RENOVATION OF COOPERATIVE BUILDING	ENGR. MARCELO T. ABRERA, JR.	Dr. DANIEL LESLIE S. TAN	Dr. EDGARDO E. TULIN	PERSPECTIVE SITE DEVELOPMENT PLAN VICINITY MAP	CAD by : ELVON
PTR : 3695759							Date Started : May '22
Date : 20 JANUARY 2021	ELVIN A. CABAÑERO						Date Finished : July '22
PL. ISS. : JAVIER, LEYTE	ARCHITECT II	LOCATION: PANGASUGAN, VSU-MAIN, BAYBAY CITY	HEAD, IPDMM	VP OF ADMINISTRATIVE & FINANCE	VSU PRESIDENT		Revision : 2.20

A1 | 08
SHEET NO.
01 | 18