FLOOR PATTERNS

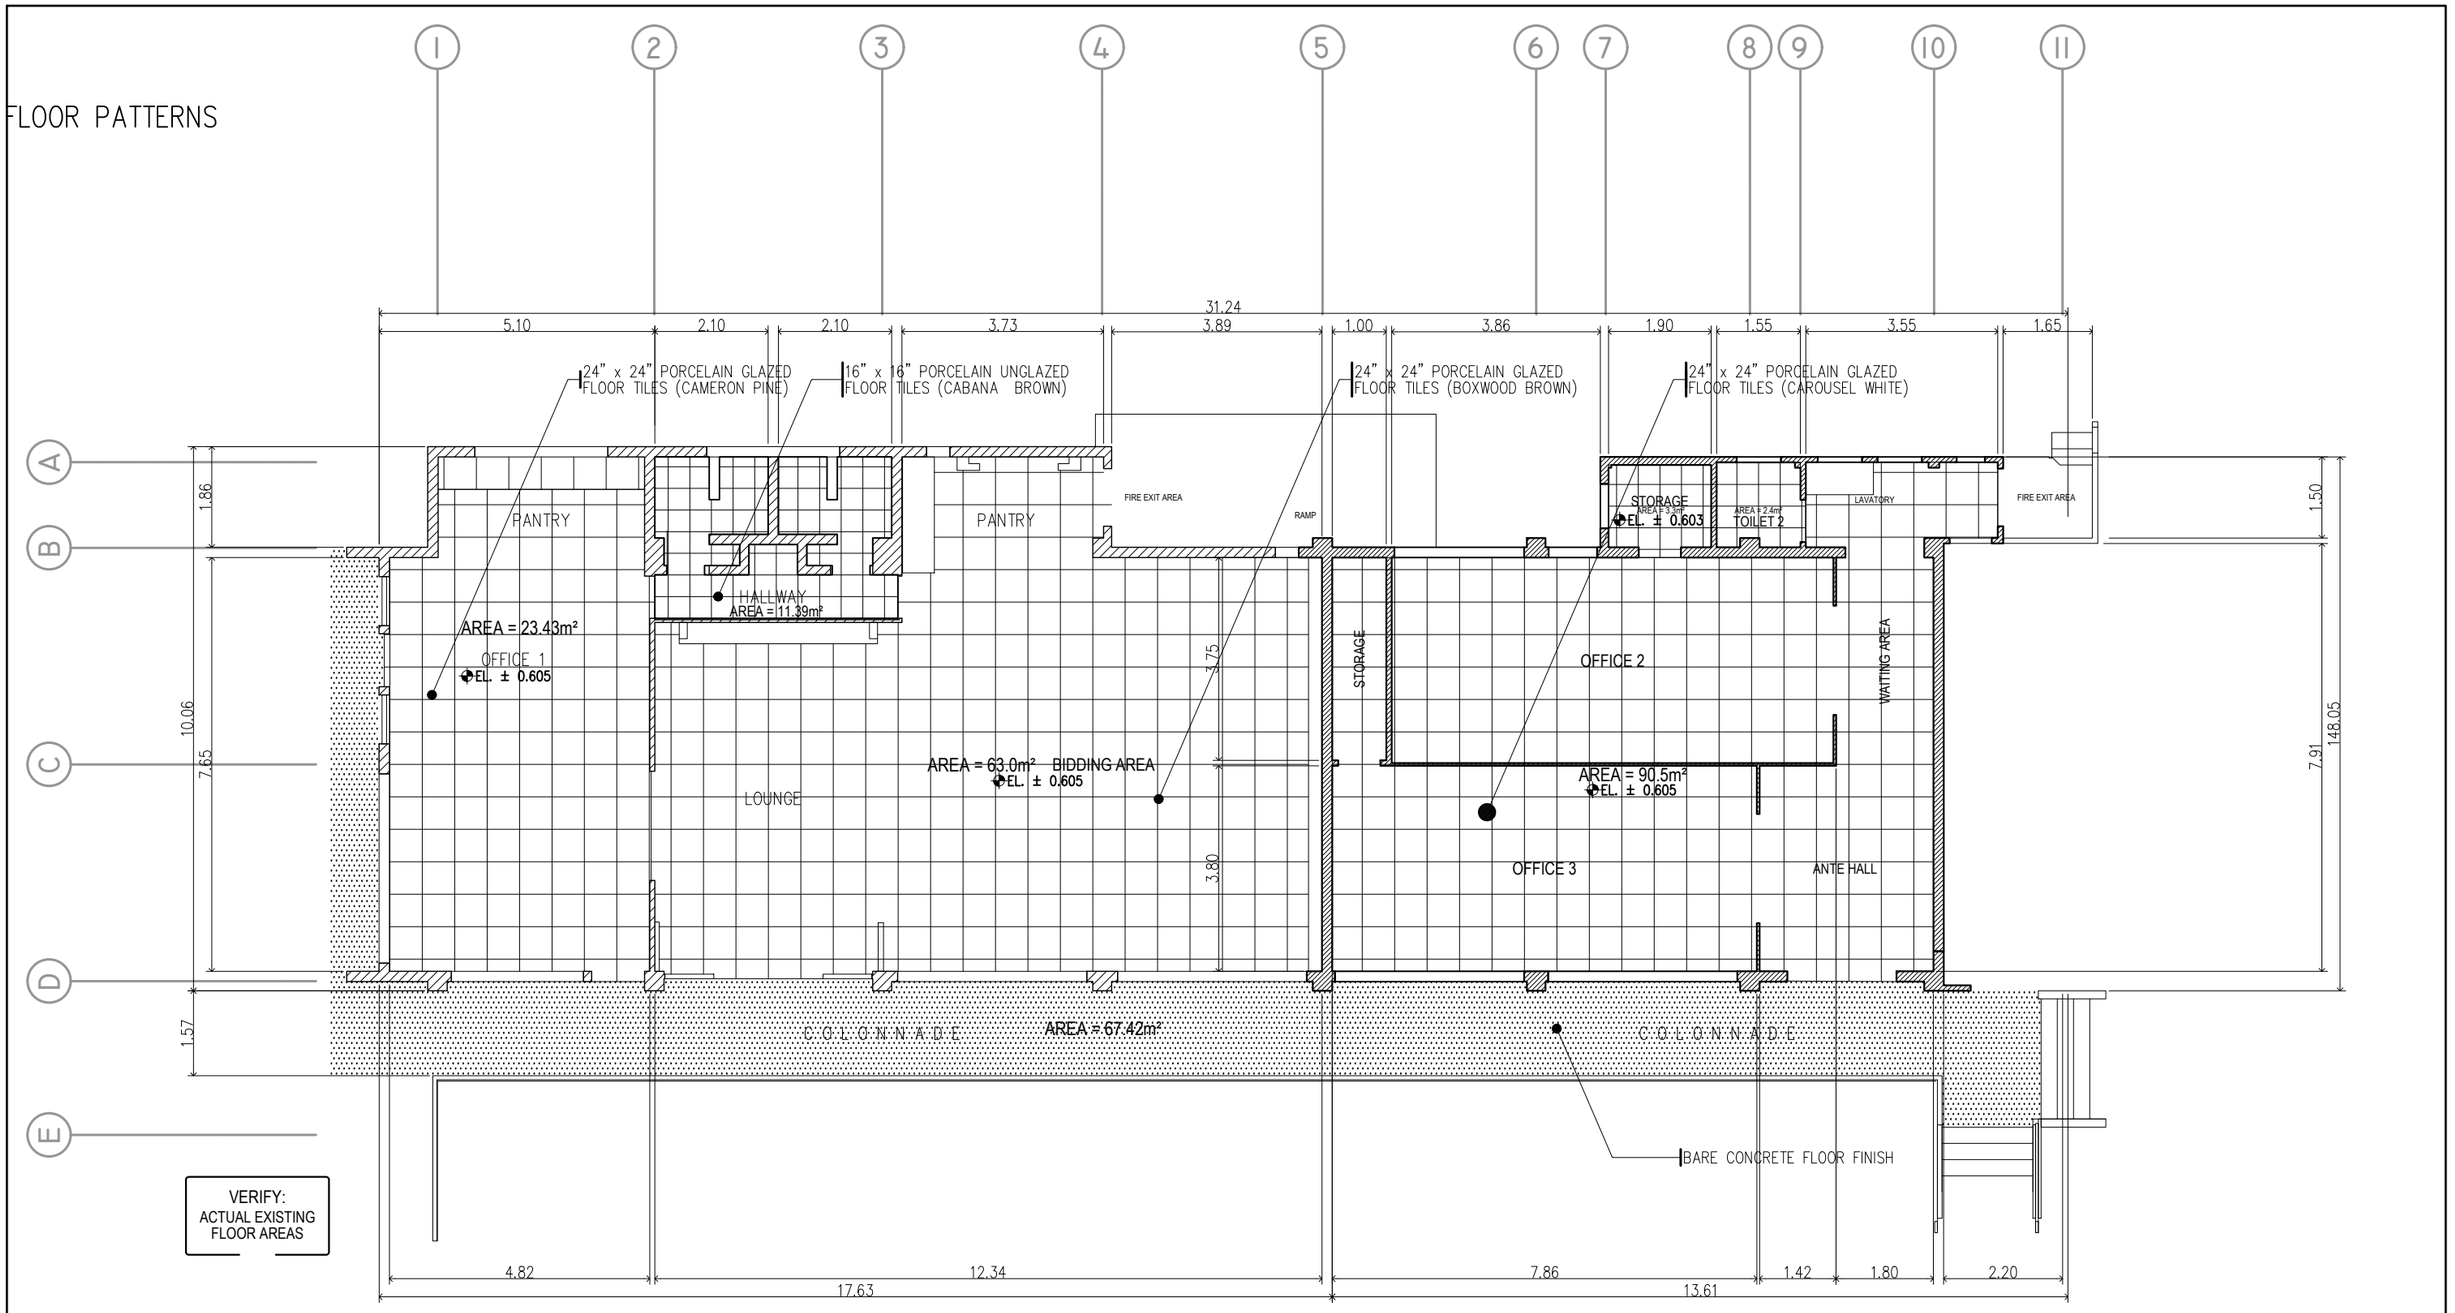

VERIFY:
ACTUAL EXISTING
FLOOR AREAS

(COOP BUILDING)

FLOOR PATTERN

SCALE 1: 120M

B PROGRAMMABLE FREEZER
C AI INCUBATOR
D WATER BATH
E DOUBLE DOOR REFRIGERATOR
F STERILIZER OVEN
G VERTICAL LAMINAR FLOW HOOD
H AUTOCLAVE STEAM STERILIZER
I VENTILATED MICROCENTRIFUGE
J MICROWAVE OVEN
K SPARE
L WASH BASIN / SINK

TIN : 930-953-275	Design & Seal	Project Title :	Checked by :	Noted by :	Approved by :	SHEET CONTENTS:	Designed by : ELVON
PRC : 0018370		"PROPOSED" (PHASE-02) RENOVATION OF COOPERATIVE BUILDING	ENGR. MARCELO T. ABRERA, JR.	Dr. DANIEL LESLIE S. TAN	Dr. EDGARDO E. TULIN	FLOOR PATTERN	CAD by : ELVON
PTR : 3695759							Date Started : Apr. '22
Date : 20 JANUARY 2021	ELVIN A. CABAÑERO						Date Finished : Apr. '22
PL. ISS. : JAVIER, LEYTE	ARCHITECT II	LOCATION: PANGASUGAN, VSU-MAIN, BAYBAY CITY	HEAD , IPDMM	VP OF ADMINISTRATIVE & FINANCE	VSU PRESIDENT		Revision : 2.10

A3 | 08
SHEET NO.
03 | 18