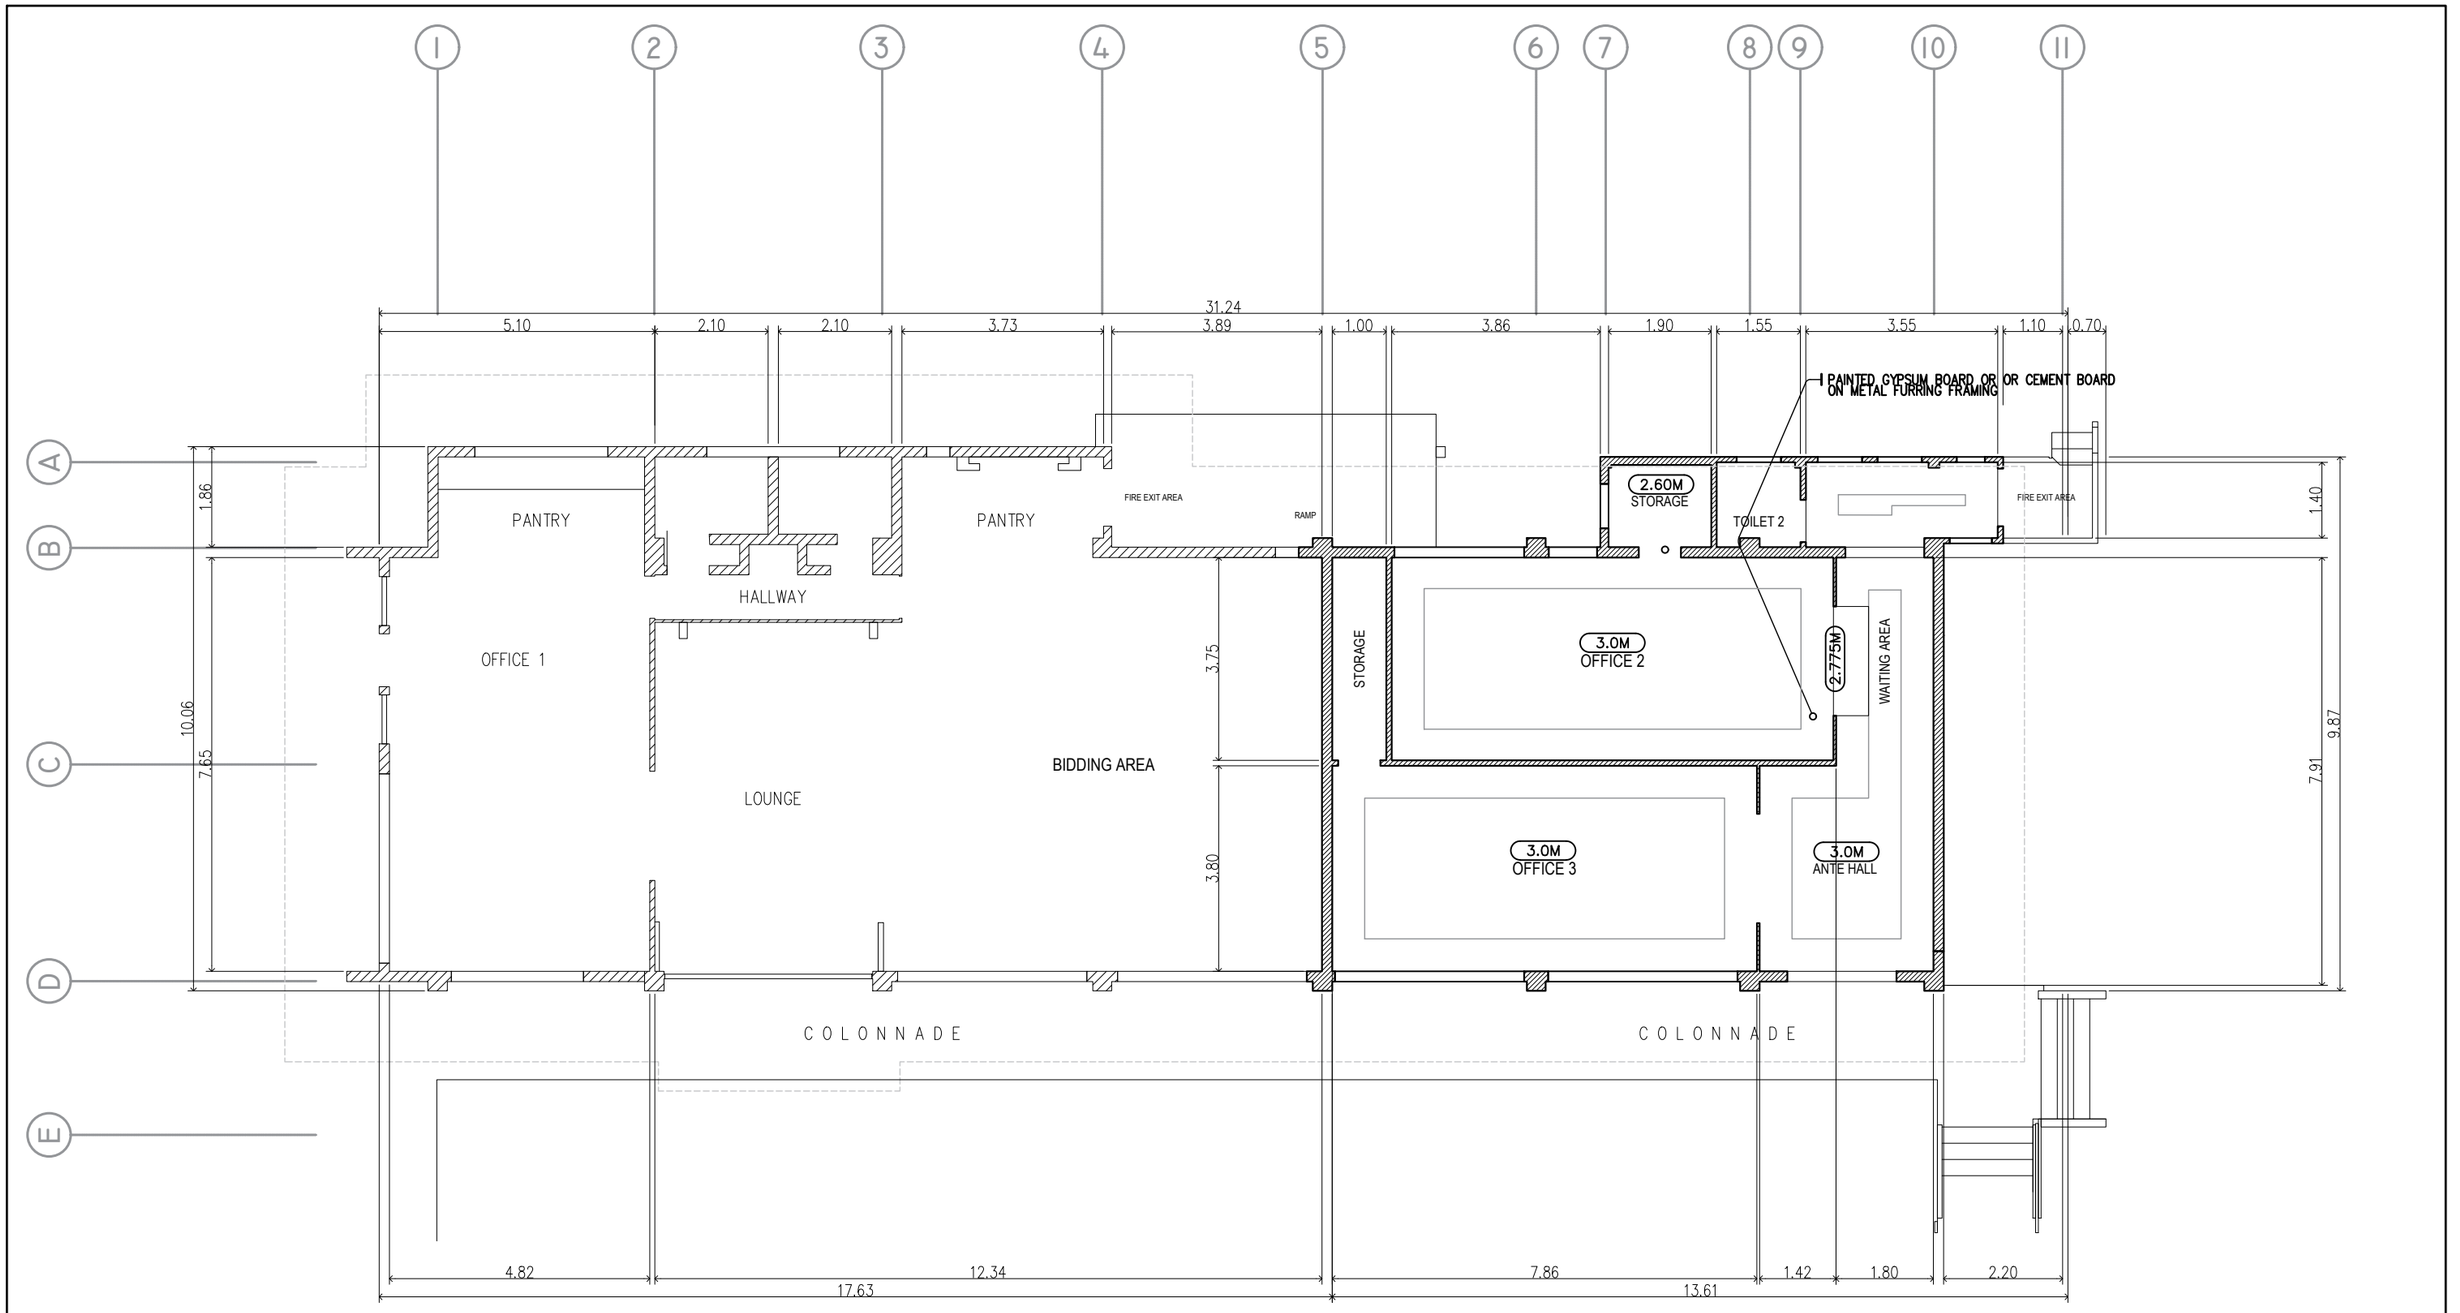


LEGENDS:

3.00M CEILING HEIGHT INDICATOR

( COOP BUILDING )

## REFLECTED CEILING PLAN

SCALE 1: 120M

| | | | | | | | |
|---|---|---|---|---|---|---|---|
| TIN : 930-953-275 | Design & Seal | Project Title : | Checked by : | Noted by : | Approved by : | SHEET CONTENTS: | Designed by : ELVON |
| PRC : 0018370 | | "PROPOSED" (PHASE-02) RENOVATION OF COOPERATIVE BUILDING | | | | CEILING DETAILS | CAD by : ELVON |
| PTR : 3695759 | | | | | | | Date Started : Apr. '22 |
| Date : 20 JANUARY 2021 | ELVIN A. CABAÑERO | | ENGR. MARCELO T. ABRERA, JR. | Dr. DANIEL LESLIE S. TAN | Dr. EDGARDO E. TULIN | | Date Finished : Apr. '22 |
| PL. ISS. : JAVIER, LEYTE | ARCHITECT II | LOCATION: PANGASUGAN, VSU-MAIN, BAYBAY CITY | DIRECTOR, IPDMM | VP OF ADMINISTRATIVE & FINANCE | VSU PRESIDENT | | Revision : 2.10 |

A4 | 08

SHEET NO. 04 | 18