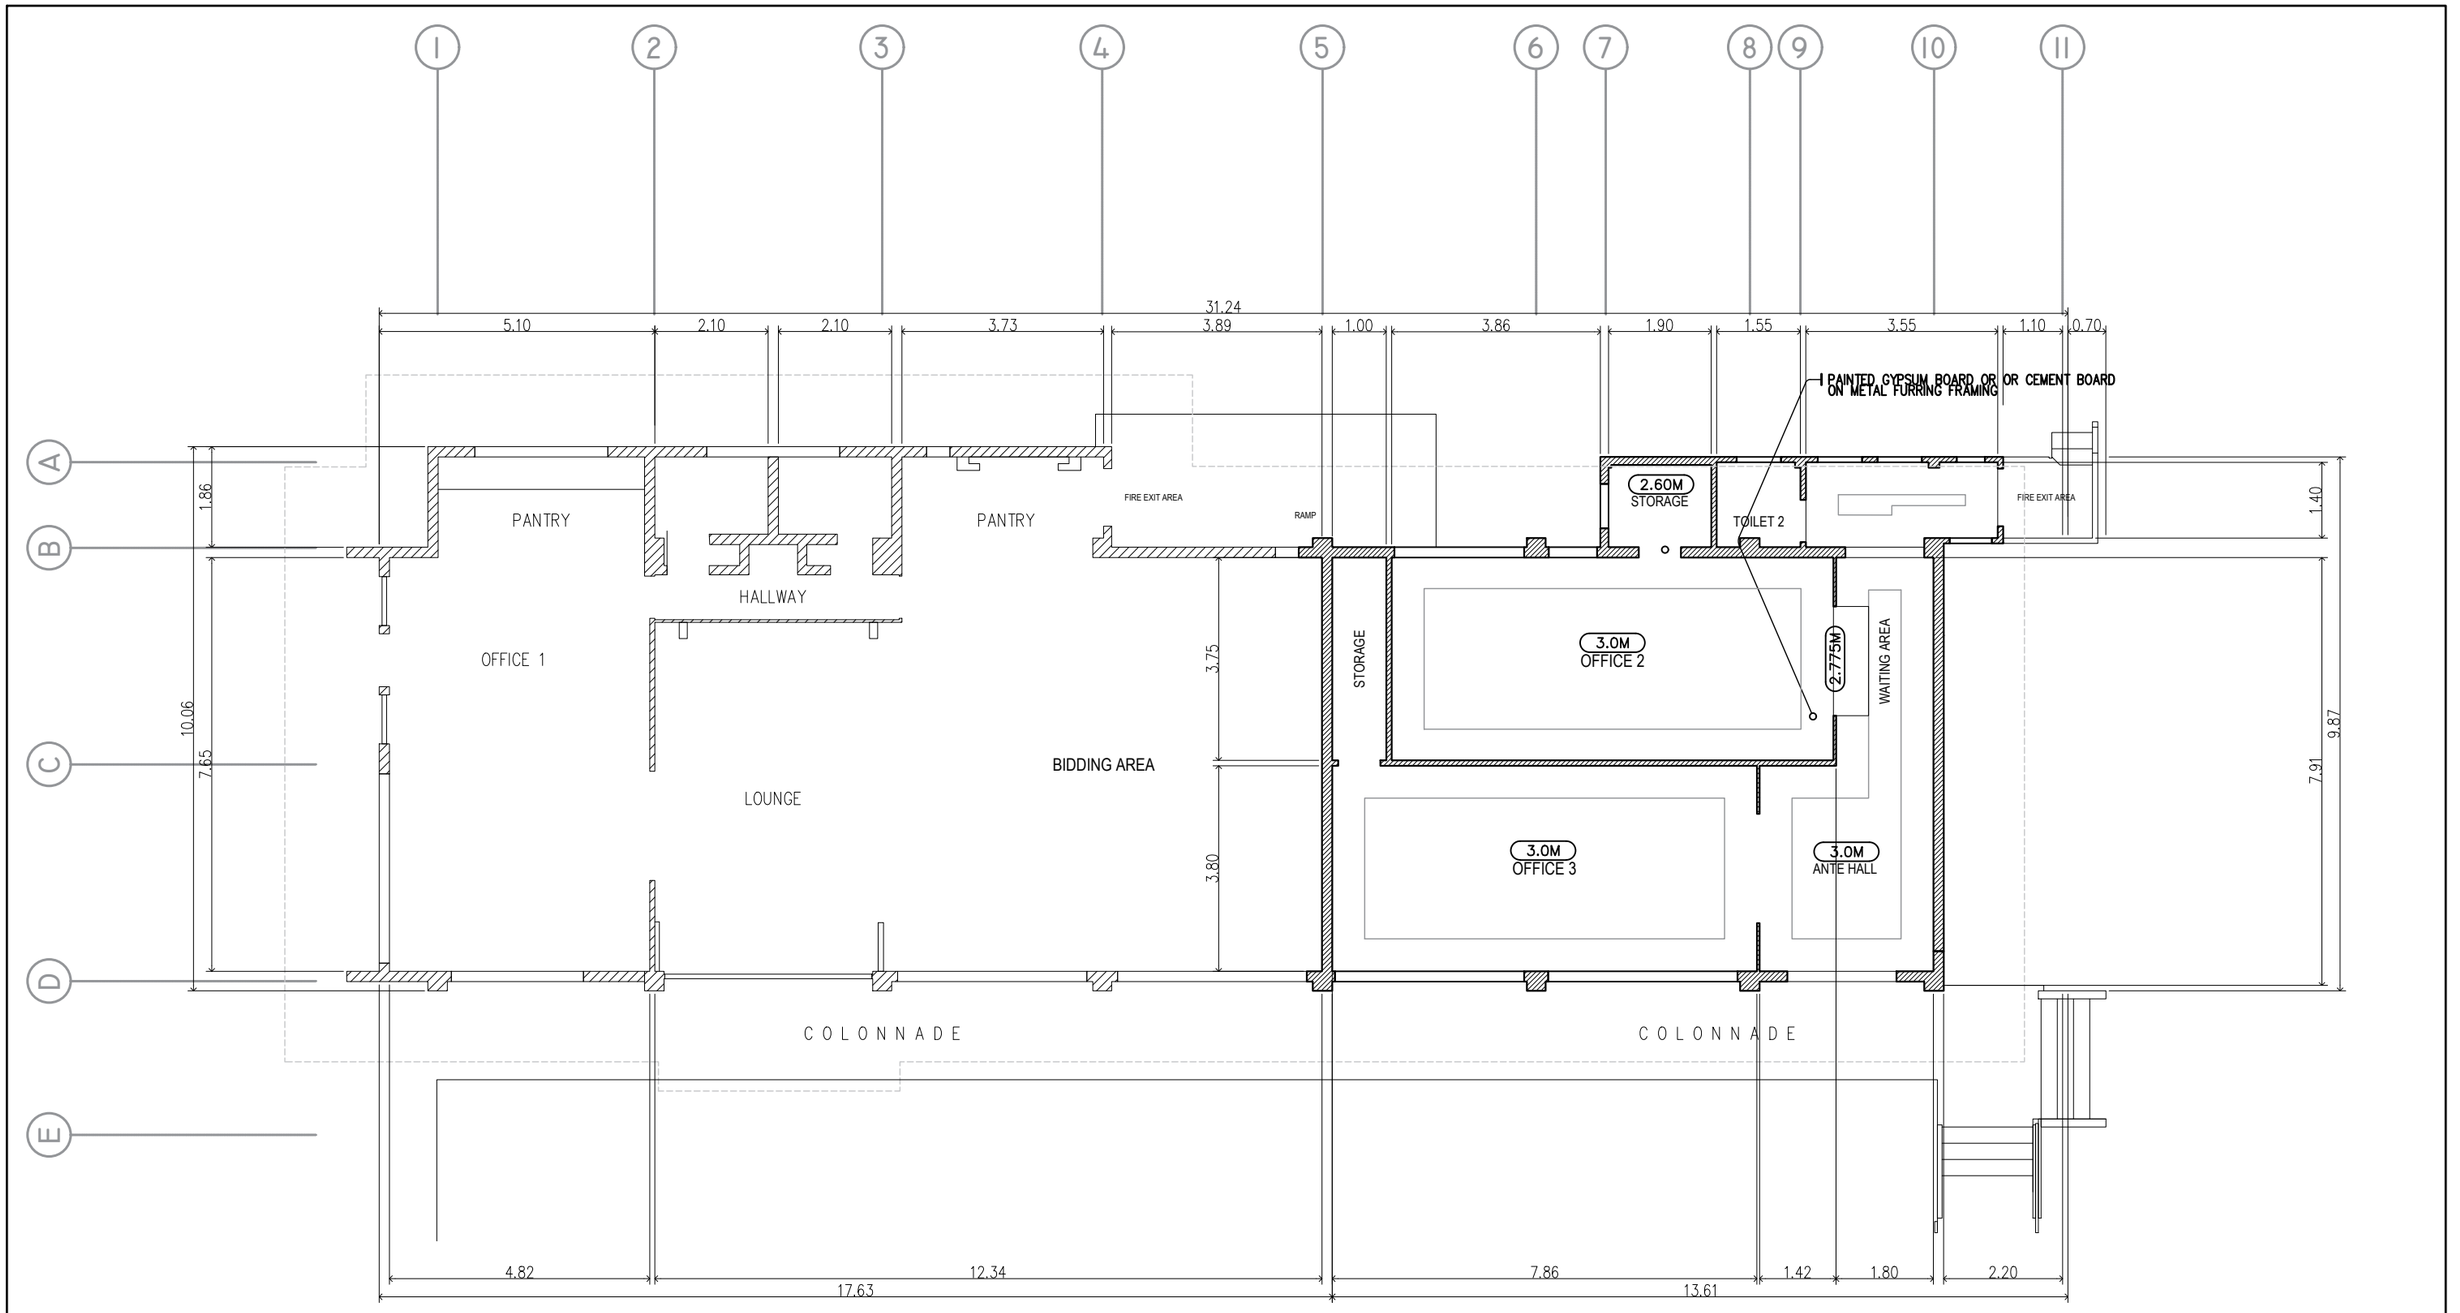

LEGENDS:

3.00M CEILING HEIGHT INDICATOR

(COOP BUILDING)

REFLECTED CEILING PLAN

SCALE 1: 120M

TIN : 930-953-275	Design & Seal	Project Title :	Checked by :	Noted by :	Approved by :	SHEET CONTENTS:	Designed by : ELVON
PRC : 0018370		"PROPOSED" (PHASE-02) RENOVATION OF COOPERATIVE BUILDING				CEILING DETAILS	CAD by : ELVON
PTR : 3695759							Date Started : Apr. '22
Date : 20 JANUARY 2021	ELVIN A. CABAÑERO		ENGR. MARCELO T. ABRERA, JR.	Dr. DANIEL LESLIE S. TAN	Dr. EDGARDO E. TULIN		Date Finished : Apr. '22
PL. ISS. : JAVIER, LEYTE	ARCHITECT II	LOCATION: PANGASUGAN, VSU-MAIN, BAYBAY CITY	HEAD, IPDMM	VP OF ADMINISTRATIVE & FINANCE	VSU PRESIDENT		Revision : 2.10

A4 | 08

SHEET NO. 04 | 18