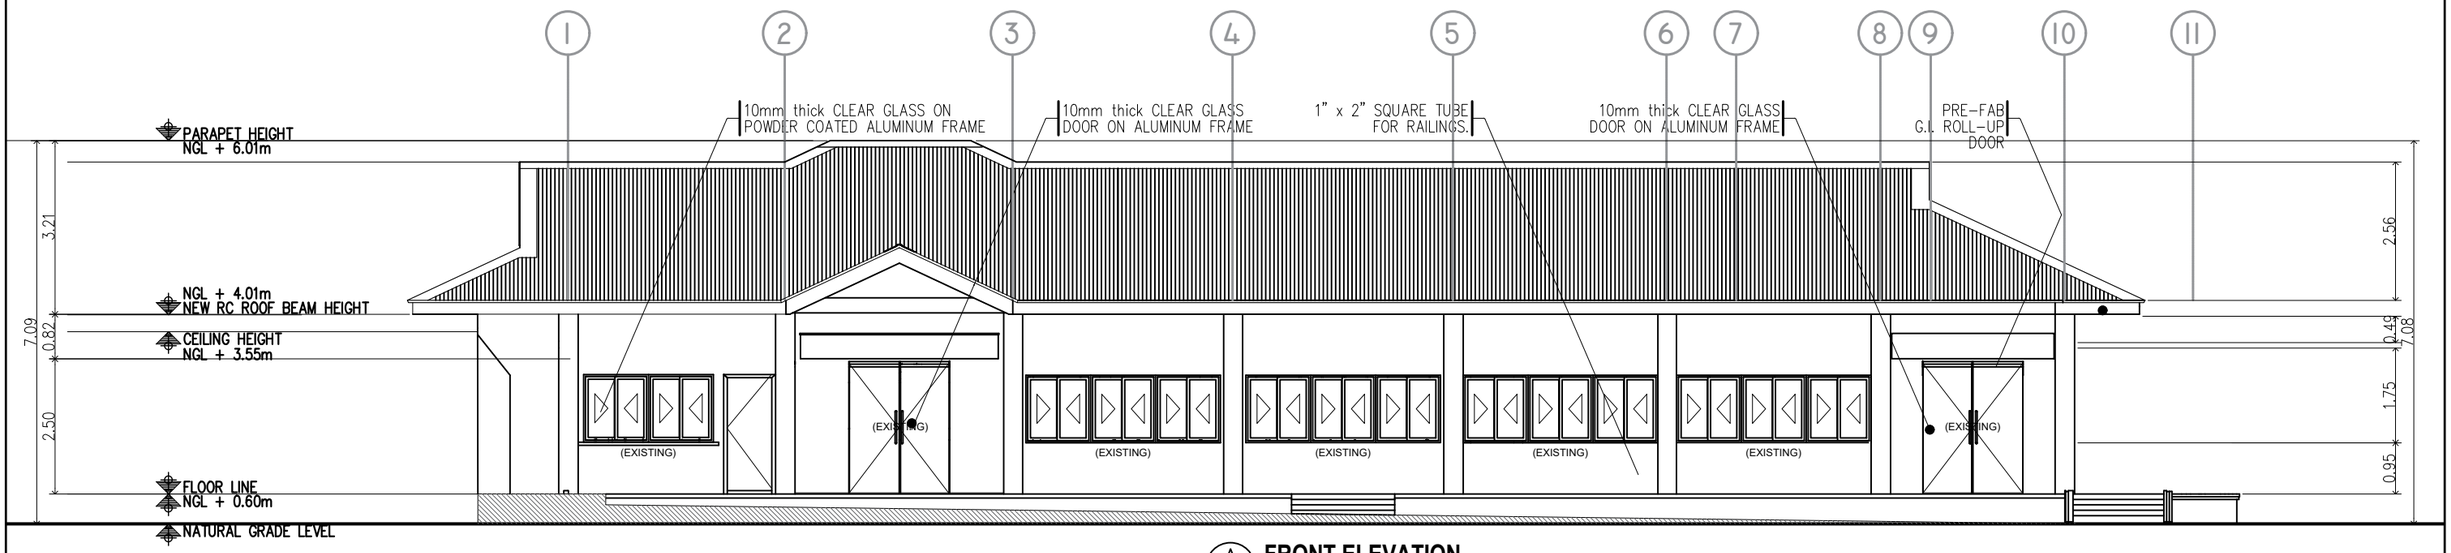

A-04 **FRONT ELEVATION**
SCALE 1: 120M

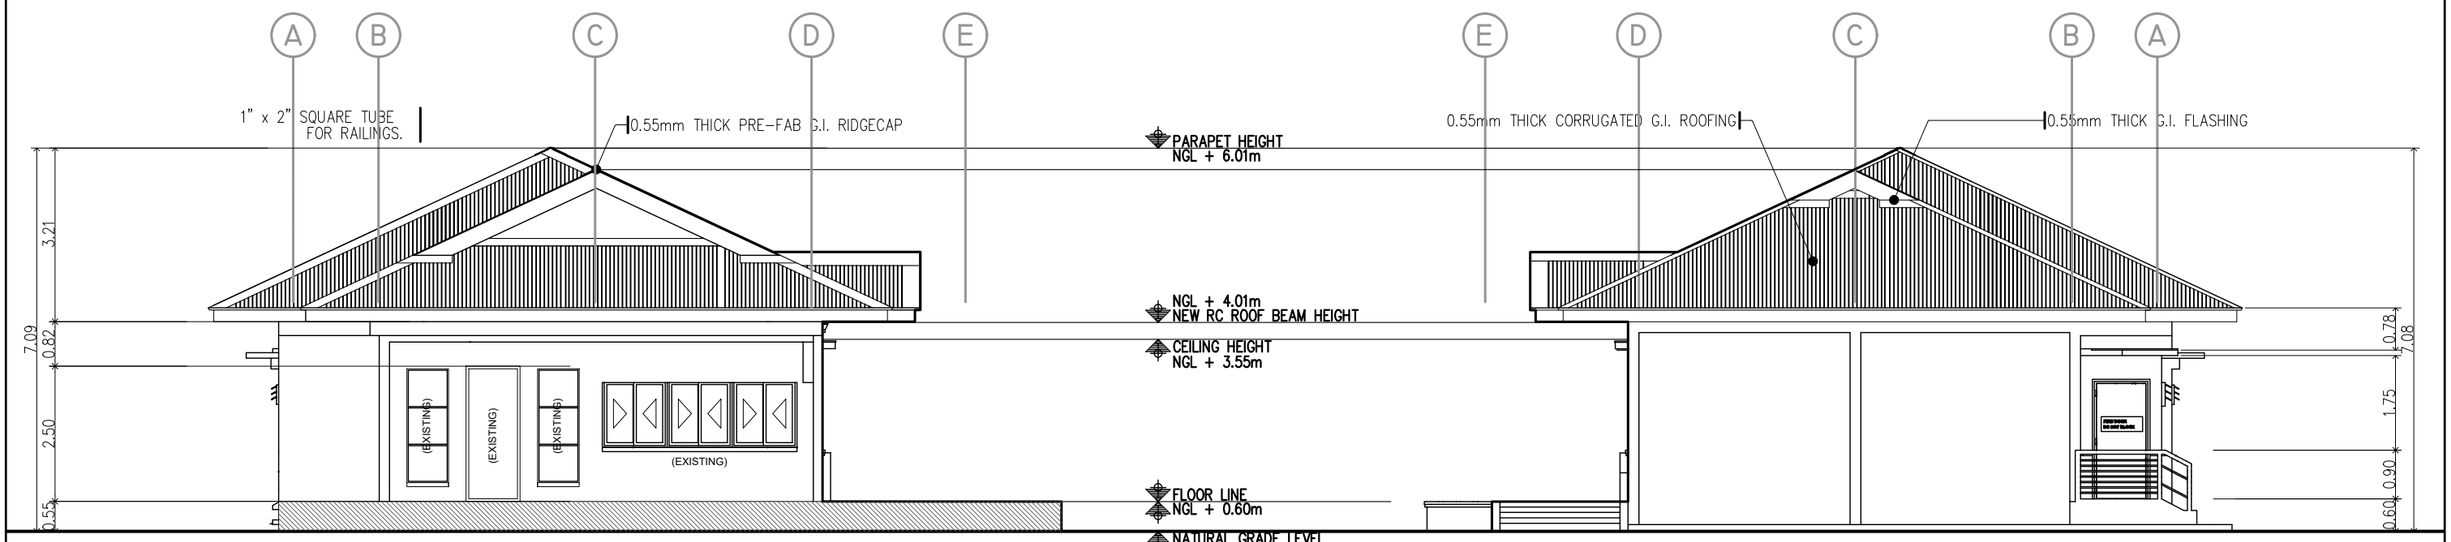

D A-04 **RIGHTT-SIDE ELEVATION**
SCALE 1: 120M

B A-04 **LEFT-SIDE ELEVATION**
SCALE 1: 120M

VISAYAS STATE UNIVERSITY

TIN : 930-953-275	Design & Seal	Project Title :	Checked by :	Noted by :	Approved by :	**SHEET CONTENTS:**	Designed by : ELVON
PRC : 0018370		"PROPOSED" (PHASE-02)				FRONT ELEVATION LEFT-SIDE ELEVATION RIGHT-SIDE ELEVATION	CAD by : ELVON
PTR : 3695759		RENOVATION OF					Date Started : Apr. '22
Date : 20 JANUARY 2021	ELVIN A. CABAÑERO	COOPERATIVE BUILDING	ENGR. MARCELO T. ABRERA, JR.	Dr. DANIEL LESLIE S. TAN	Dr. EDGARDO E. TULIN		Date Finished : Apr. '22
PL. ISS. : JAVIER, LEYTE	ARCHITECT II	LOCATION: PANGASUGAN, VSU-MAIN, BAYBAY CITY	DIRECTOR, IPDMM	VP OF ADMINISTRATIVE & FINANCE	VSU PRESIDENT		Revision : 2.10

A5 08
SHEET NO.
05 18