SEE DETAIL OF:
A COVE LITE CEILING DETAIL
B CURTAIN TRACK DETAIL

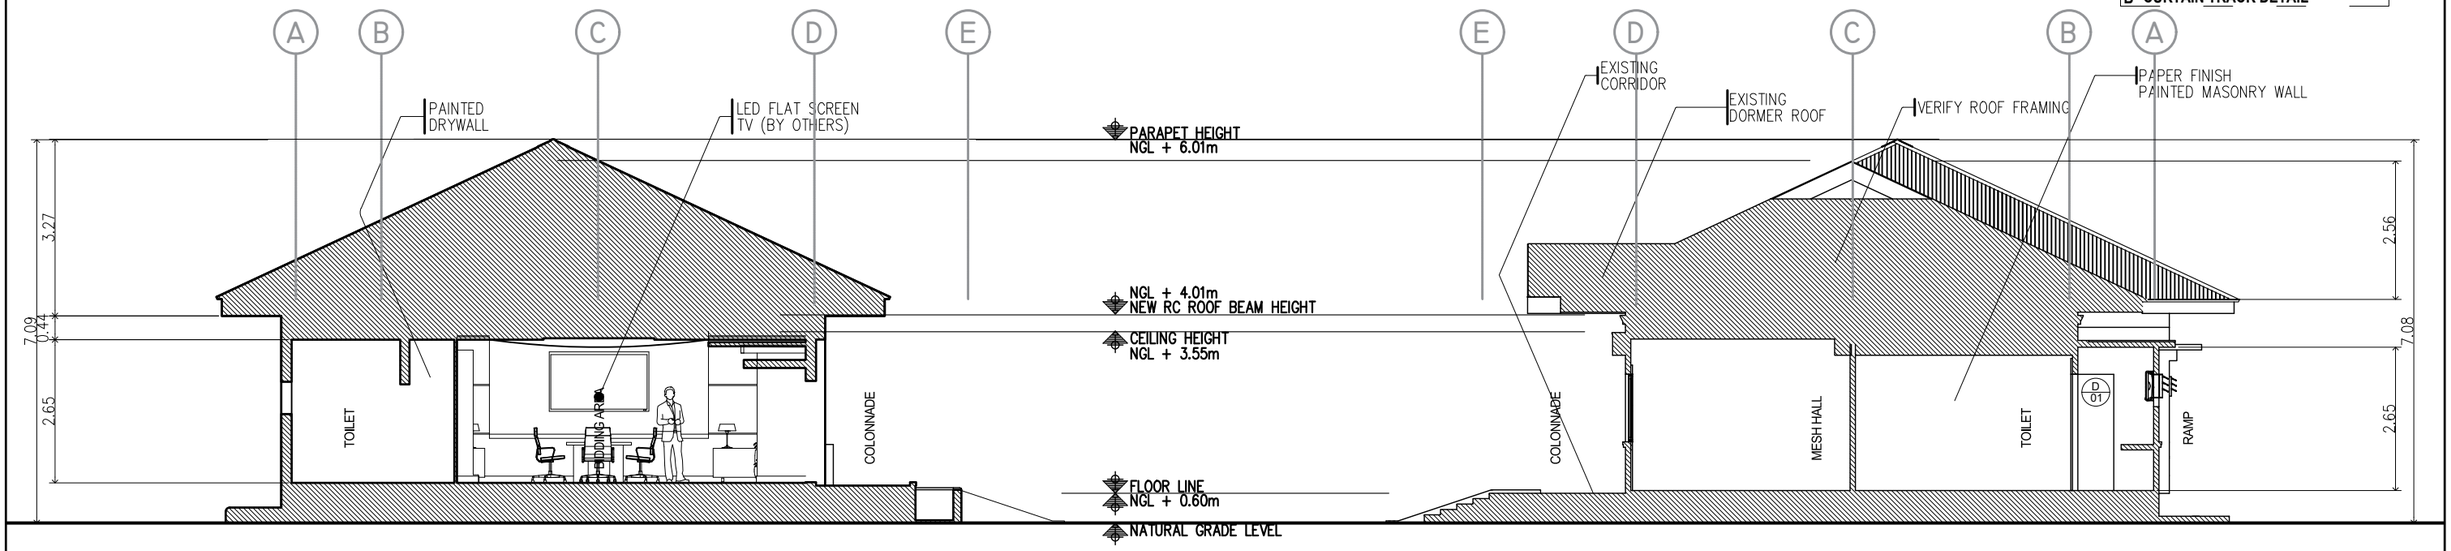

A A-05 **CROSS SECTION-A** SCALE 1: 120M

B A-05 **CROSS SECTION-B** SCALE 1: 120M

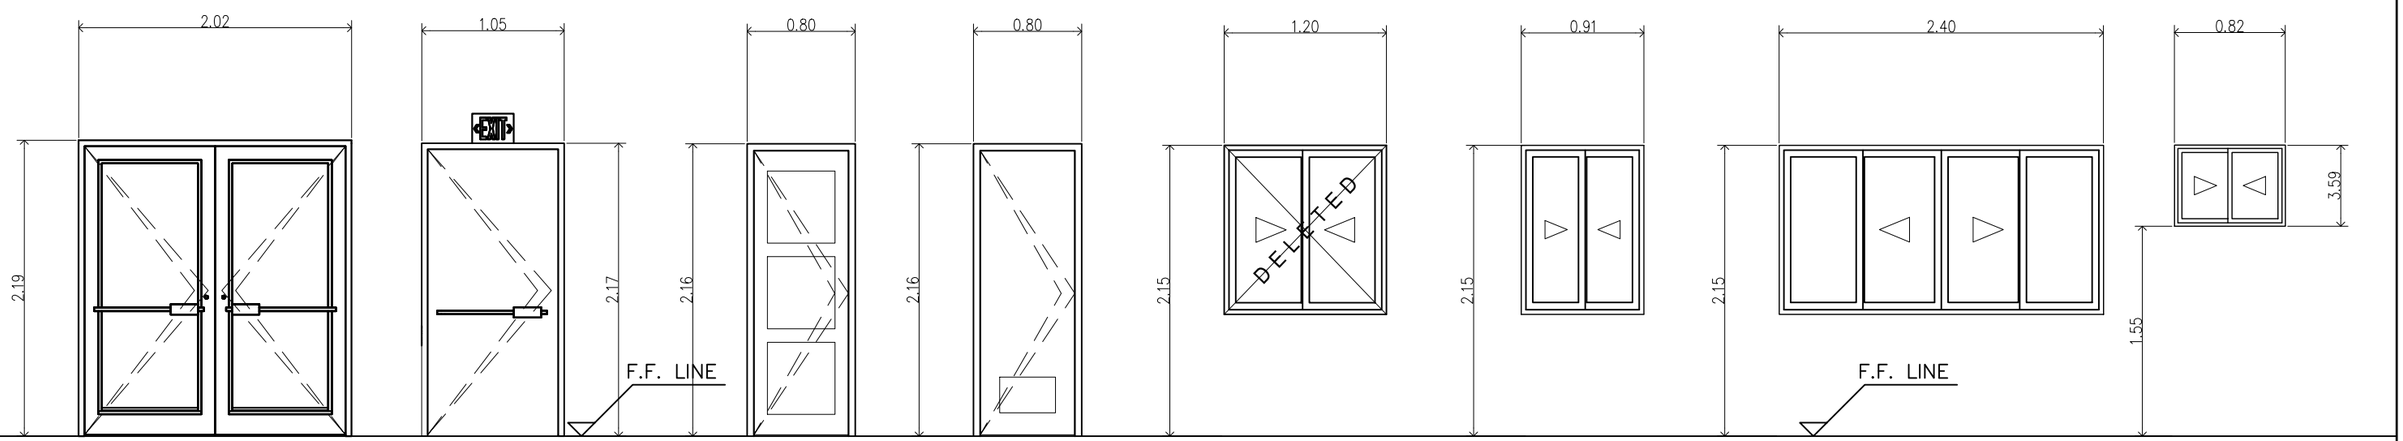

D 1
POWDER COATED ALUMINIUM
HINGED PANELS
GLAZING TYPE (1/4" CLEAR)
QTY : 2 UNITS

D 2
METAL FIRE RATED EXIT DOOR
HINGED PANELS
PRE-PAINTED & FIRE CODE COMPLIANT
QTY : 1 UNIT

D 3
WOODEN SOLID CORE
HINGED PANELS
PAINTED W/ EPOXY ENAMEL
QTY : 2 UNITS

D 4
PVC DOOR
HINGED PANELS
HOLLOW & LOUVERED
QTY : 1 UNIT

W 1
POWDER COATED ALUMINIUM
SLIDING PANELS
GLAZING TYPE (1/4" CLEAR)
QTY : 0

W 2
POWDER COATED ALUMINIUM
SLIDING PANELS
GLAZING TYPE (1/4" CLEAR)
QTY : 1 UNIT

W 3
POWDER COATED ALUMINIUM
SLIDING & FIXED PANELS
GLAZING TYPE (1/4" CLEAR)
QTY : 1 UNIT

W 4
POWDER COATED ALUMINIUM
SLIDING PANELS
GLAZING TYPE (1/4" CLEAR)
QTY : 4 UNITS

D A-05 **SCHEDULE OF DOORS & WINDOWS** SCALE 1: 60M

TIN : 930-953-275	Design & Seal	Project Title :	Checked by :	Noted by :	Approved by :	SHEET CONTENTS:	Designed by : ELVON
PRC : 0018370		"PROPOSED" (PHASE-02)				CROSS SECTION-A CROSS SECTION-B SCHED OF DOORS & WINDOWS	CAD by : ELVON
PTR : 3695759	ELVIN A. CABAÑERO ARCHITECT II	RENOVATION OF COOPERATIVE BUILDING	ENGR. MARCELO T. ABRERA, JR.	Dr. DANIEL LESLIE S. TAN	Dr. EDGARDO E. TULIN		Date Started : Apr. '22
Date : 20 JANUARY 2021		LOCATION: PANGASUGAN, VSU-MAIN, BAYBAY CITY	HEAD, IPDMM	VP OF ADMINISTRATIVE & FINANCE	VSU PRESIDENT		Date Finished : Apr. '22
PL. ISS. : JAVIER, LEYTE							Revision : 2.10

A7 08 SHEET NO. 07 18