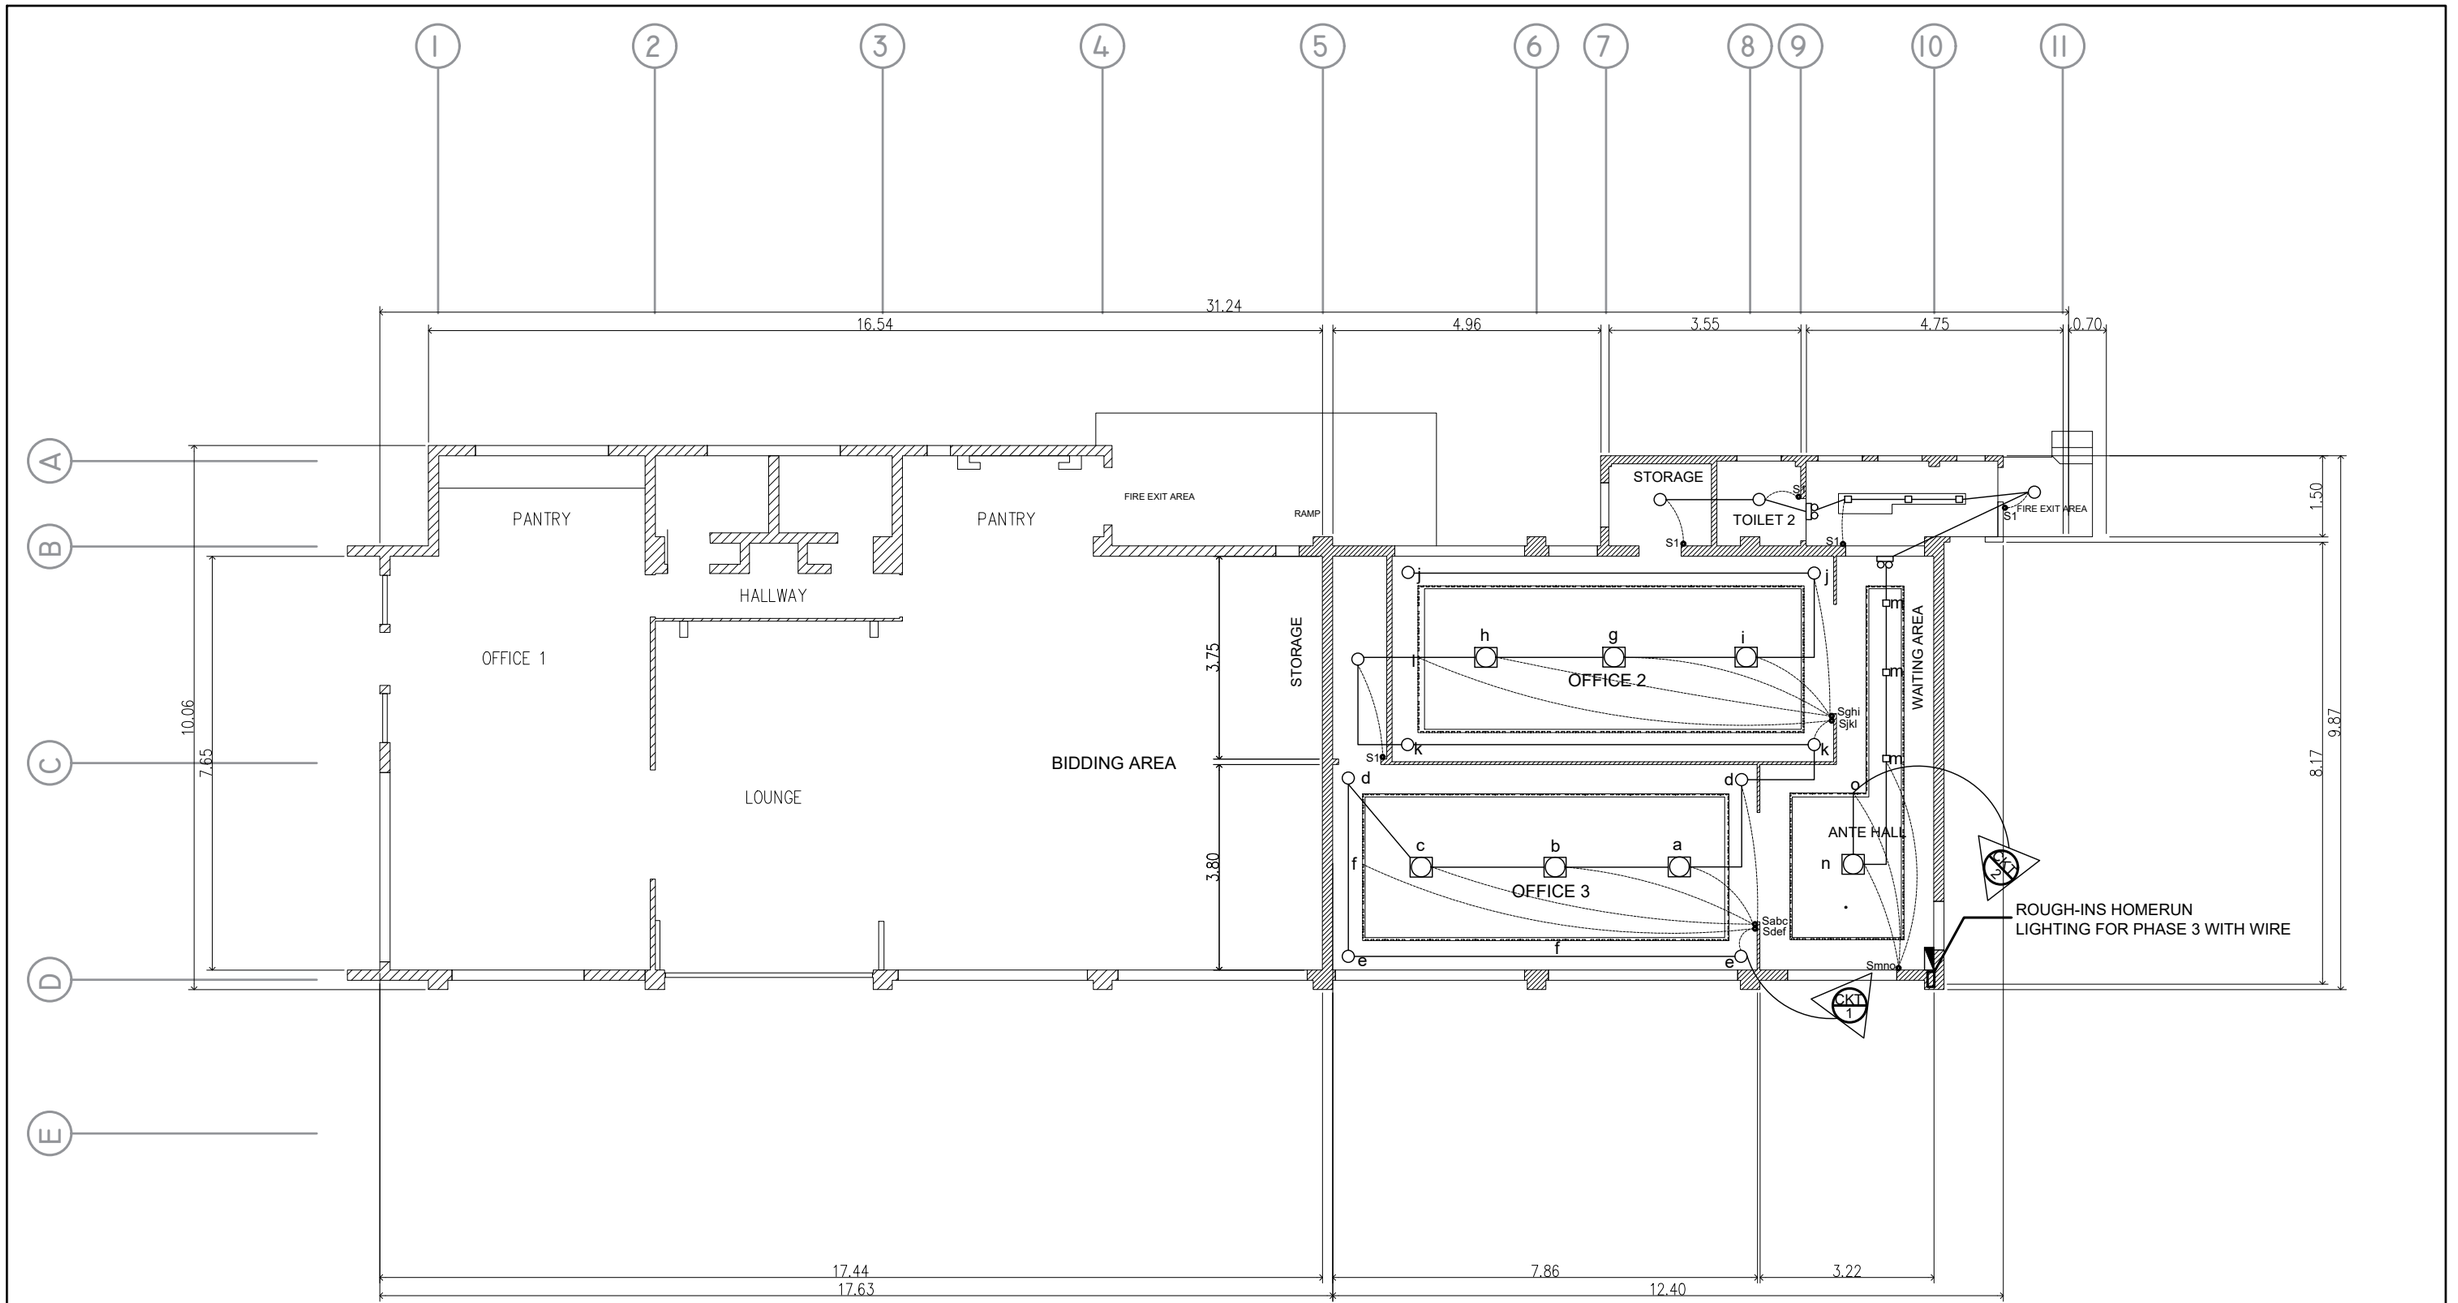

(COOP BLDG P2)

LIGHTING LAYOUT

SCALE 1: 120M

TIN : 382-717-370-000	Design & Seal	Project Title :	Checked by :	Noted by :	Approved by :	SHEET CONTENTS:	Designed by : ELVON
PRC : 0068591		"PROPOSED" (PHASE-02) RENOVATION OF COOPERATIVE BUILDING				LIGHTING LAYOUT	CAD by : ELVON
PTR : -							Date Started : Oct. '21
Date : -	ERIC E. SAJULGA		ENGR. MARCELO T. ABRERA, JR.	Dr. DANIEL LESLIE S. TAN	Dr. EDGARDO E. TULIN		Date Finished : Dec. '21
PL. ISS. : -	ELECTRICAL ENGINEER	LOCATION: PANGASUGAN, VSU-MAIN, BAYBAY CITY	HEAD, IPDMM	VP OF ADMINISTRATIVE & FINANCE	VSU PRESIDENT		Revision : 2.10

E2 03 — SHEET NO. 14 18