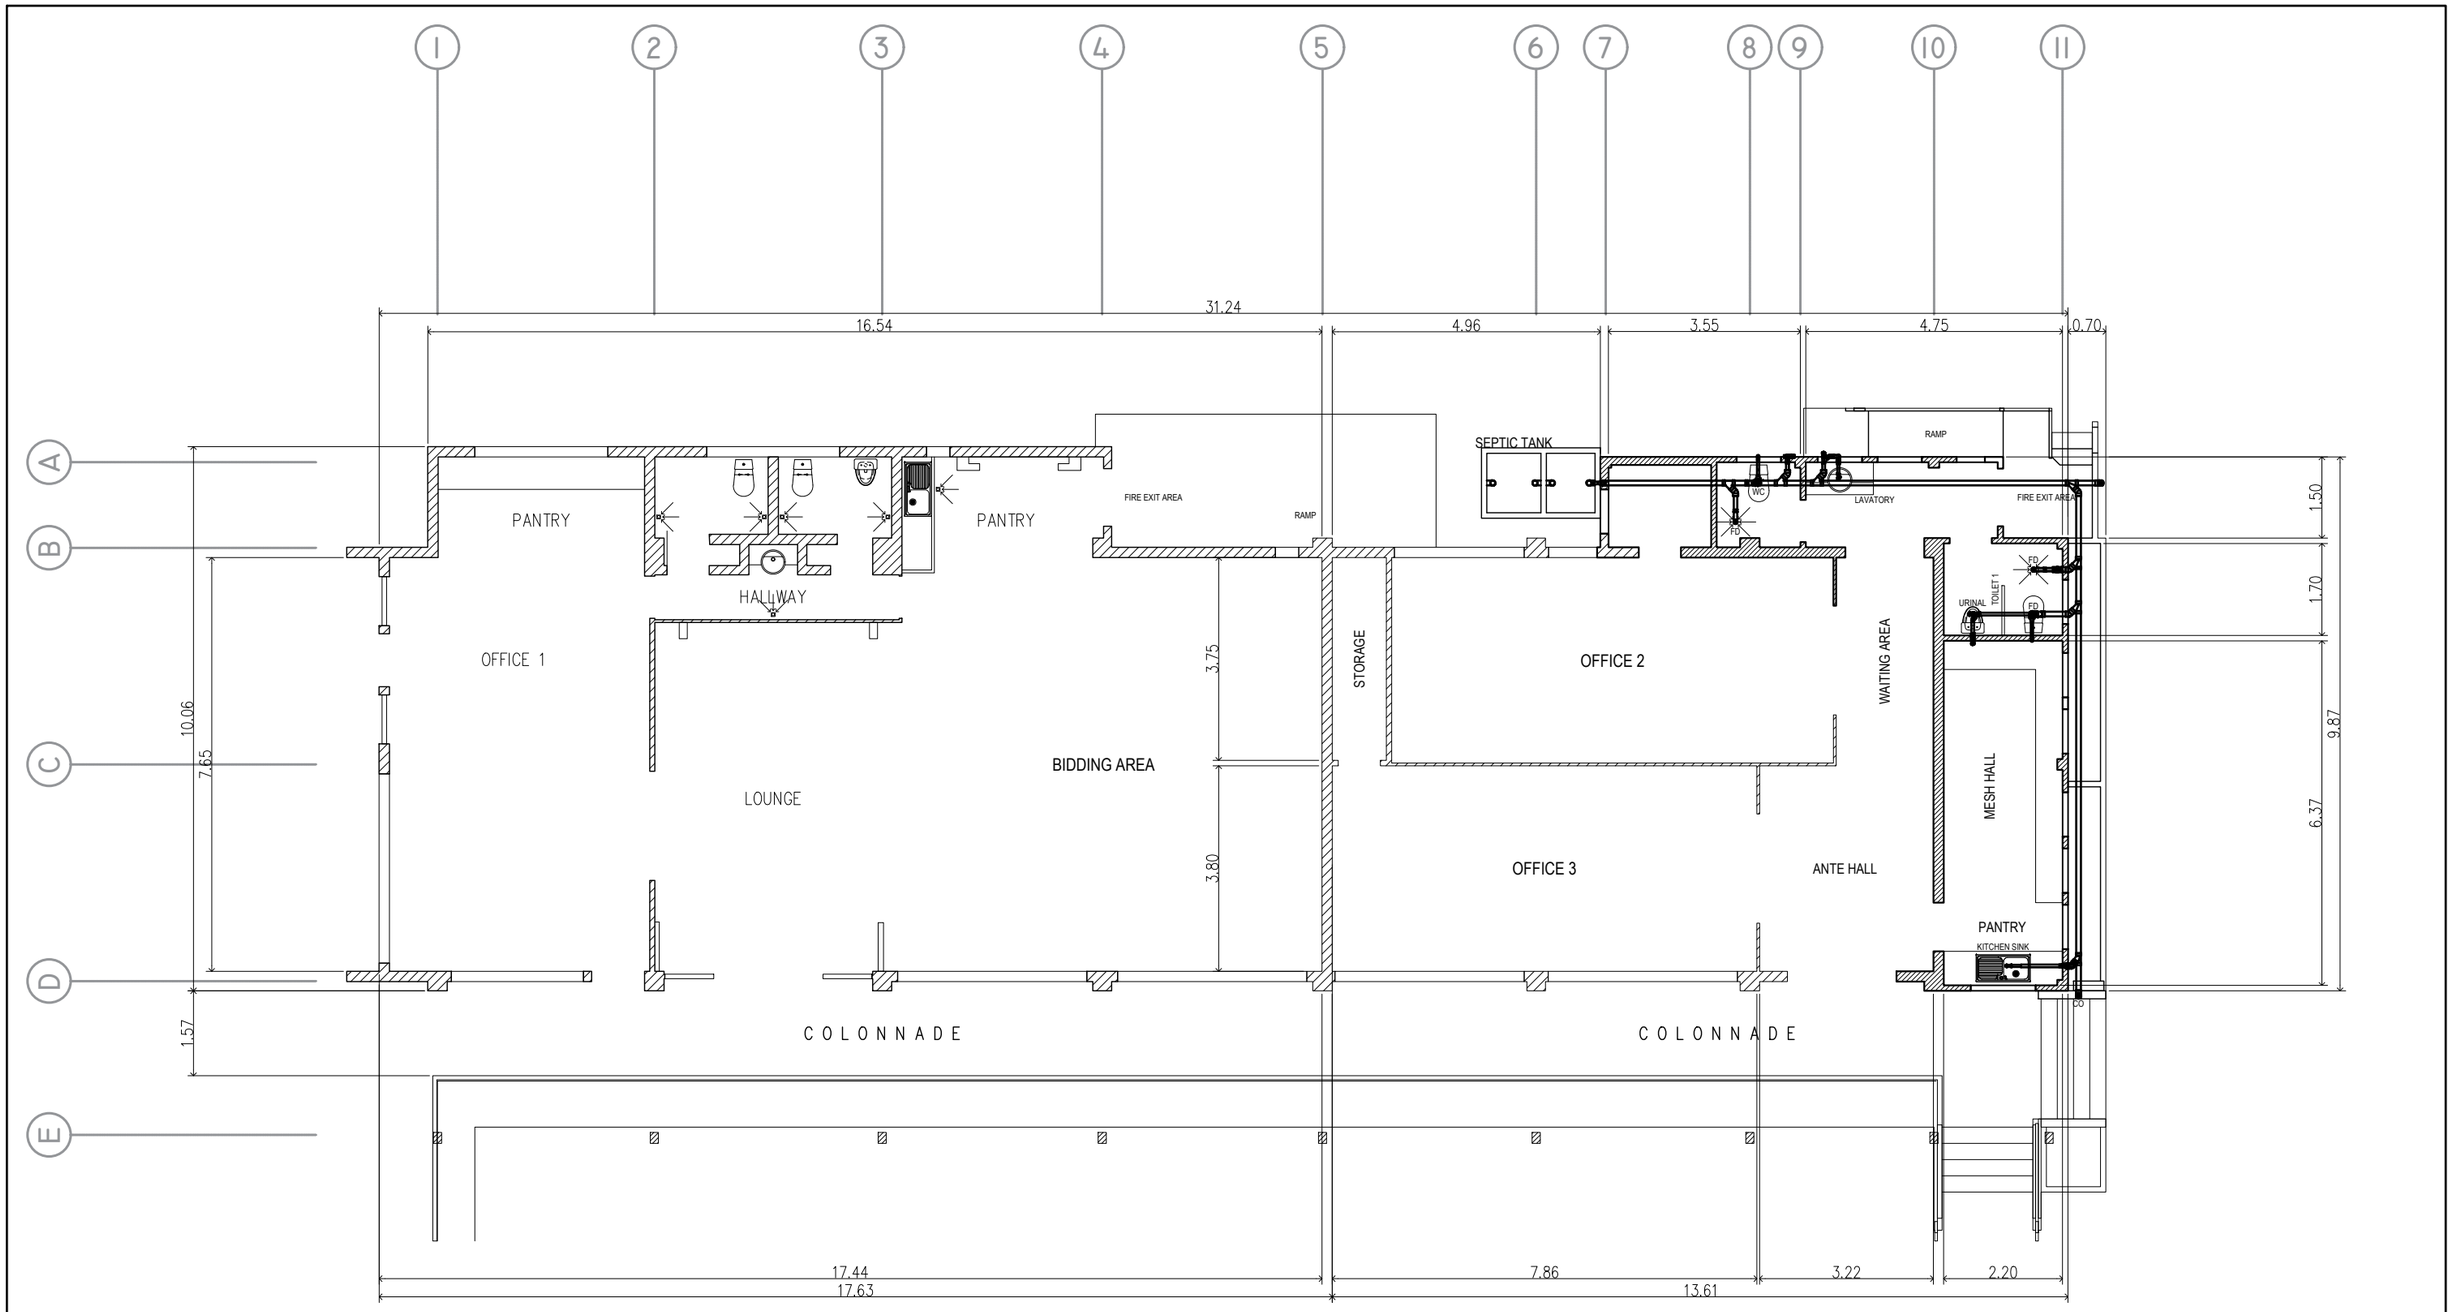

SEE DETAIL OF:
A -
B -

(COOP BUILDING P2)

WASTE WATER LINE LAYOUT

SCALE 1: 120M

VISAYAS STATE UNIVERSITY	TIN : -	Design & Seal	Project Title :	Checked by :	Noted by :	Approved by :	SHEET CONTENTS:	Designed by : ELVON
	PRC : -		" PROPOSED " (PHASE-02) RENOVATION OF COOPERATIVE BUILDING				WASTE WATER LINE LAYOUT ROOD DECK DRAIN PLAN	CAD by : ELVON
	PTR : -							Date Started : Apr. '22
	Date : -	MARCELO T. ABRERA, JR.		ENGR. MARCELO T. ABRERA, JR.	Dr. DANIEL LESLIE S. TAN	Dr. EDGARDO E. TULIN		Date Finished : Apr. '22
	PL. ISS. : -	REG. MASTER PLUMBER	LOCATION: PANGASUGAN, VSU-MAIN, BAYBAY CITY	HEAD , IPDMM	VP OF ADMINISTRATIVE & FINANCE	VSU PRESIDENT		Revision : 2.10

P1 02 SHEET NO. 17 18