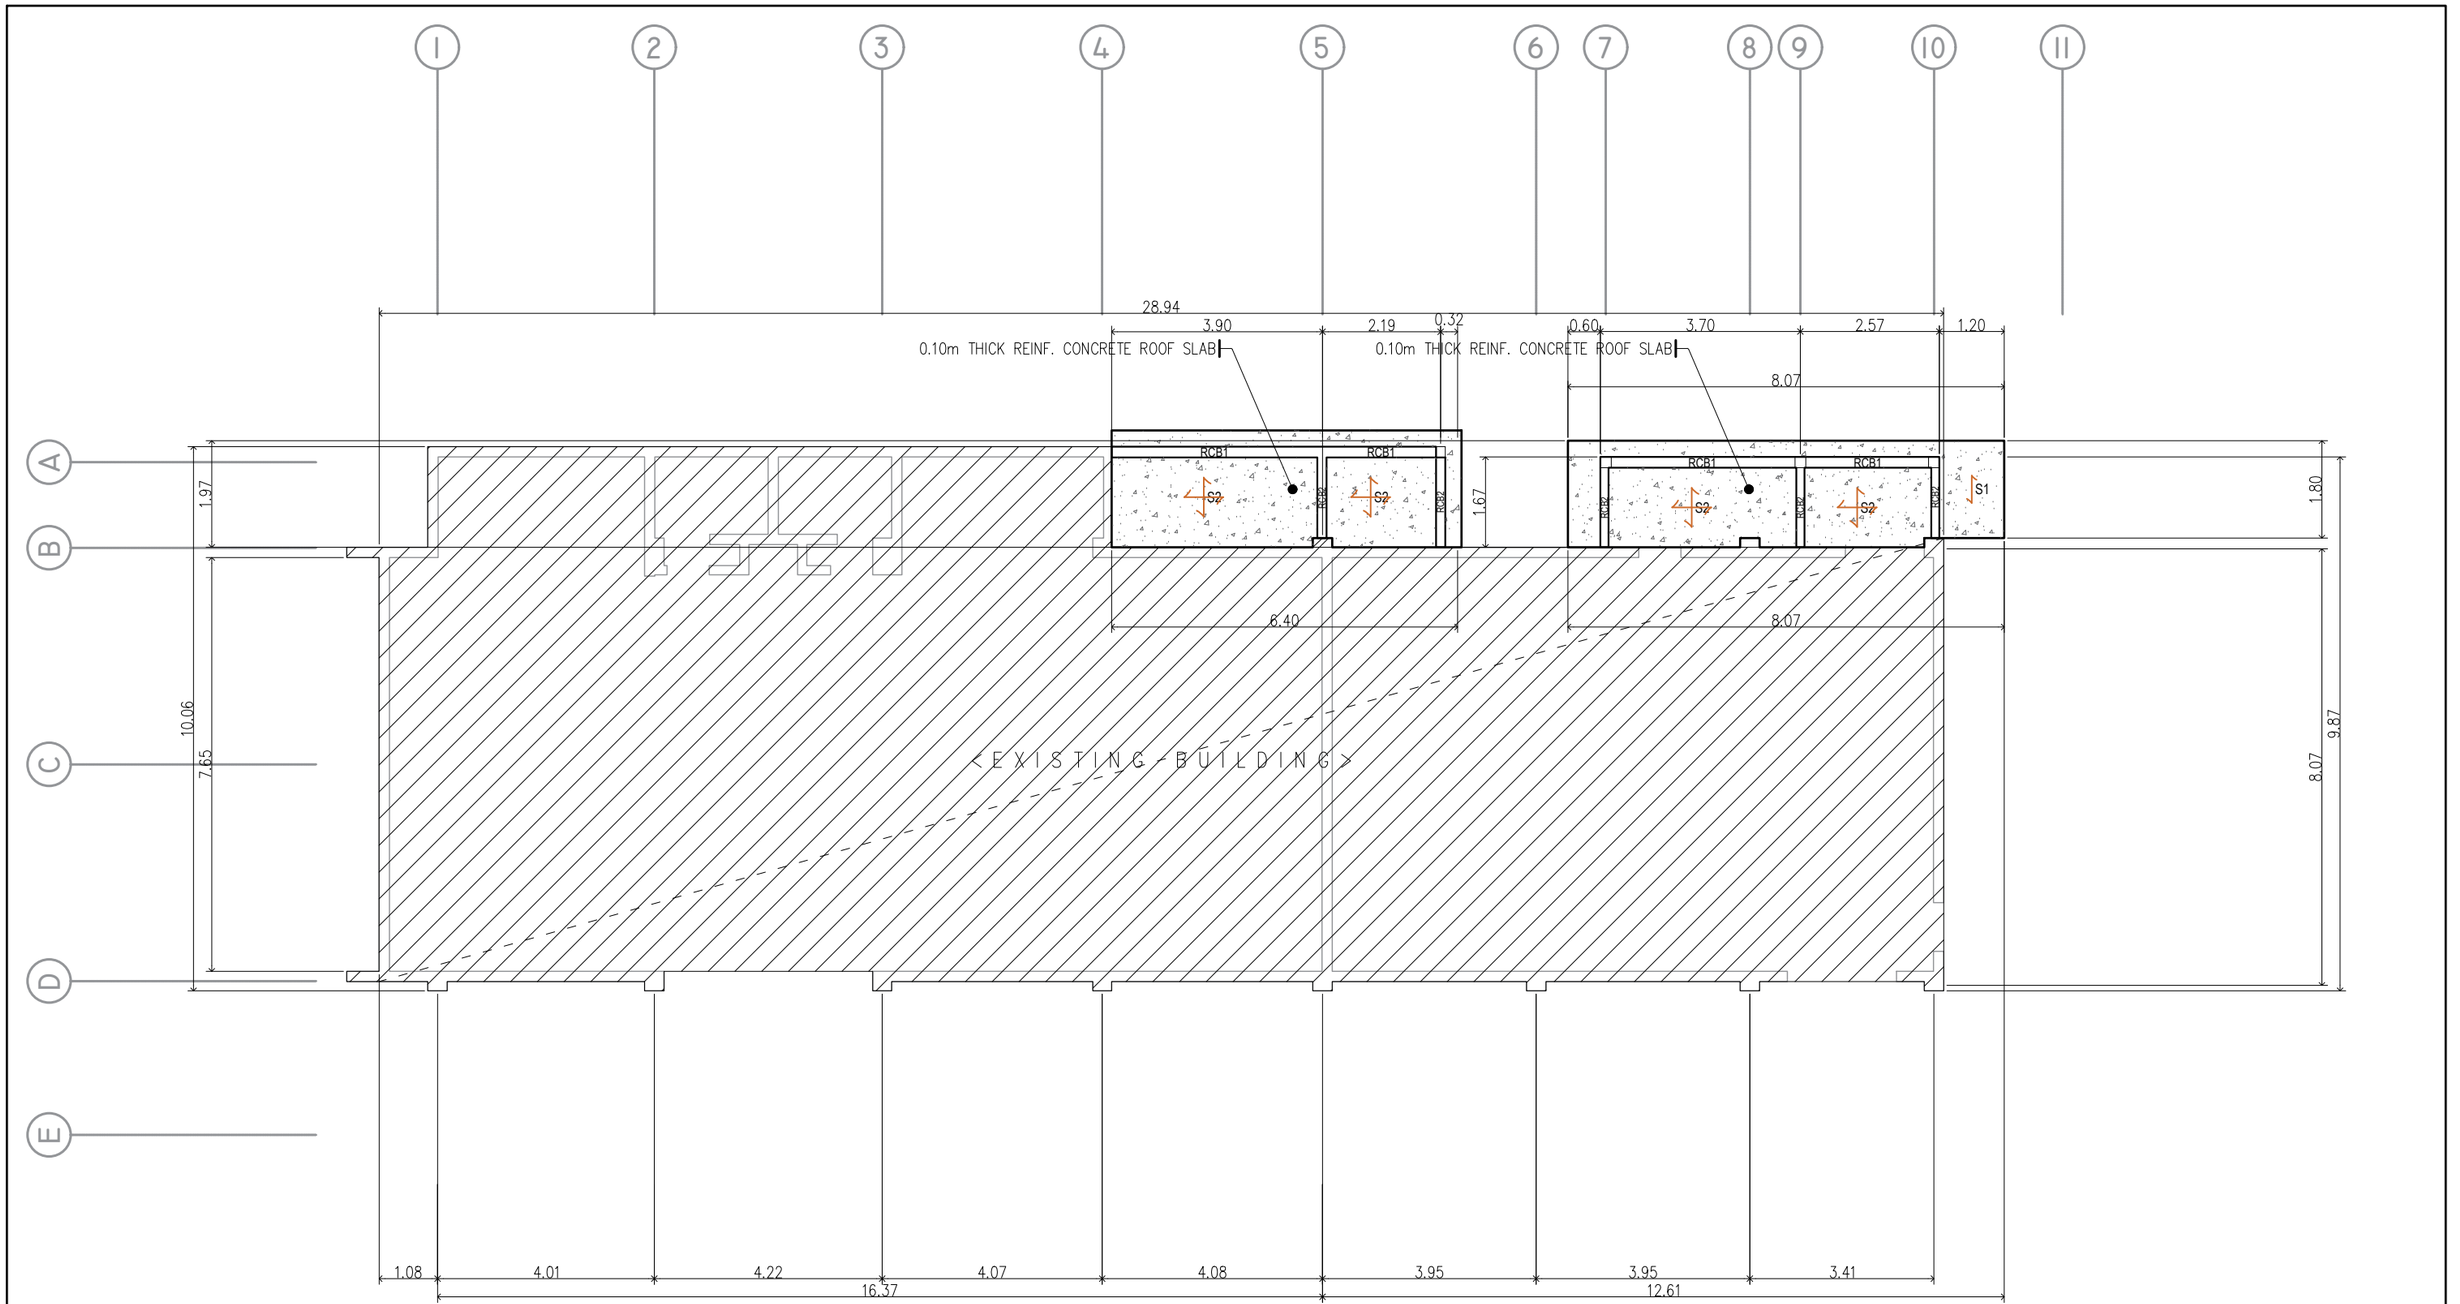

SEE DETAIL OF:
A SCHEDULE OF RC COLUMNS & FOOTINGS
B DETAILS OF RC BEAMS & SLAB

(COOP BLDG P2)

ROOF BEAM P L A N

SCALE 1: 120M

VISAYAS STATE UNIVERSITY	TIN :	Design & Seal	Project Title :	Checked by :	Noted by :	Approved by :	SHEET CONTENTS:	Designed by : ELVON
	PRC : 0141581		"PROPOSED" (PHASE-02)				ROOF BEAM PLAN	CAD by : ELVON
	PTR : 3695759		RENOVATION OF					Date Started : Apr. '22
	Date : 20 JANUARY 2021	JIEN APRIL B. JUALO	COOPERATIVE BUILDING	ENGR. MARCELO T. ABRERA, JR.	Dr. DANIEL LESLIE S. TAN	Dr. EDGARDO E. TULIN		Date Finished : Apr. '22
	PL. ISS. : MAASIN CITY	CIVIL ENGINEER II	LOCATION: PANGASUGAN, VSU-MAIN, BAYBAY CITY	DIRECTOR, IPDMM	VP OF ADMINISTRATIVE & FINANCE	VSU PRESIDENT		Revision : 1.10

S2 | 04
SHEET NO.
10 | 18